Figure 4: Central Landside – Preferred Alternative (Phase 2)

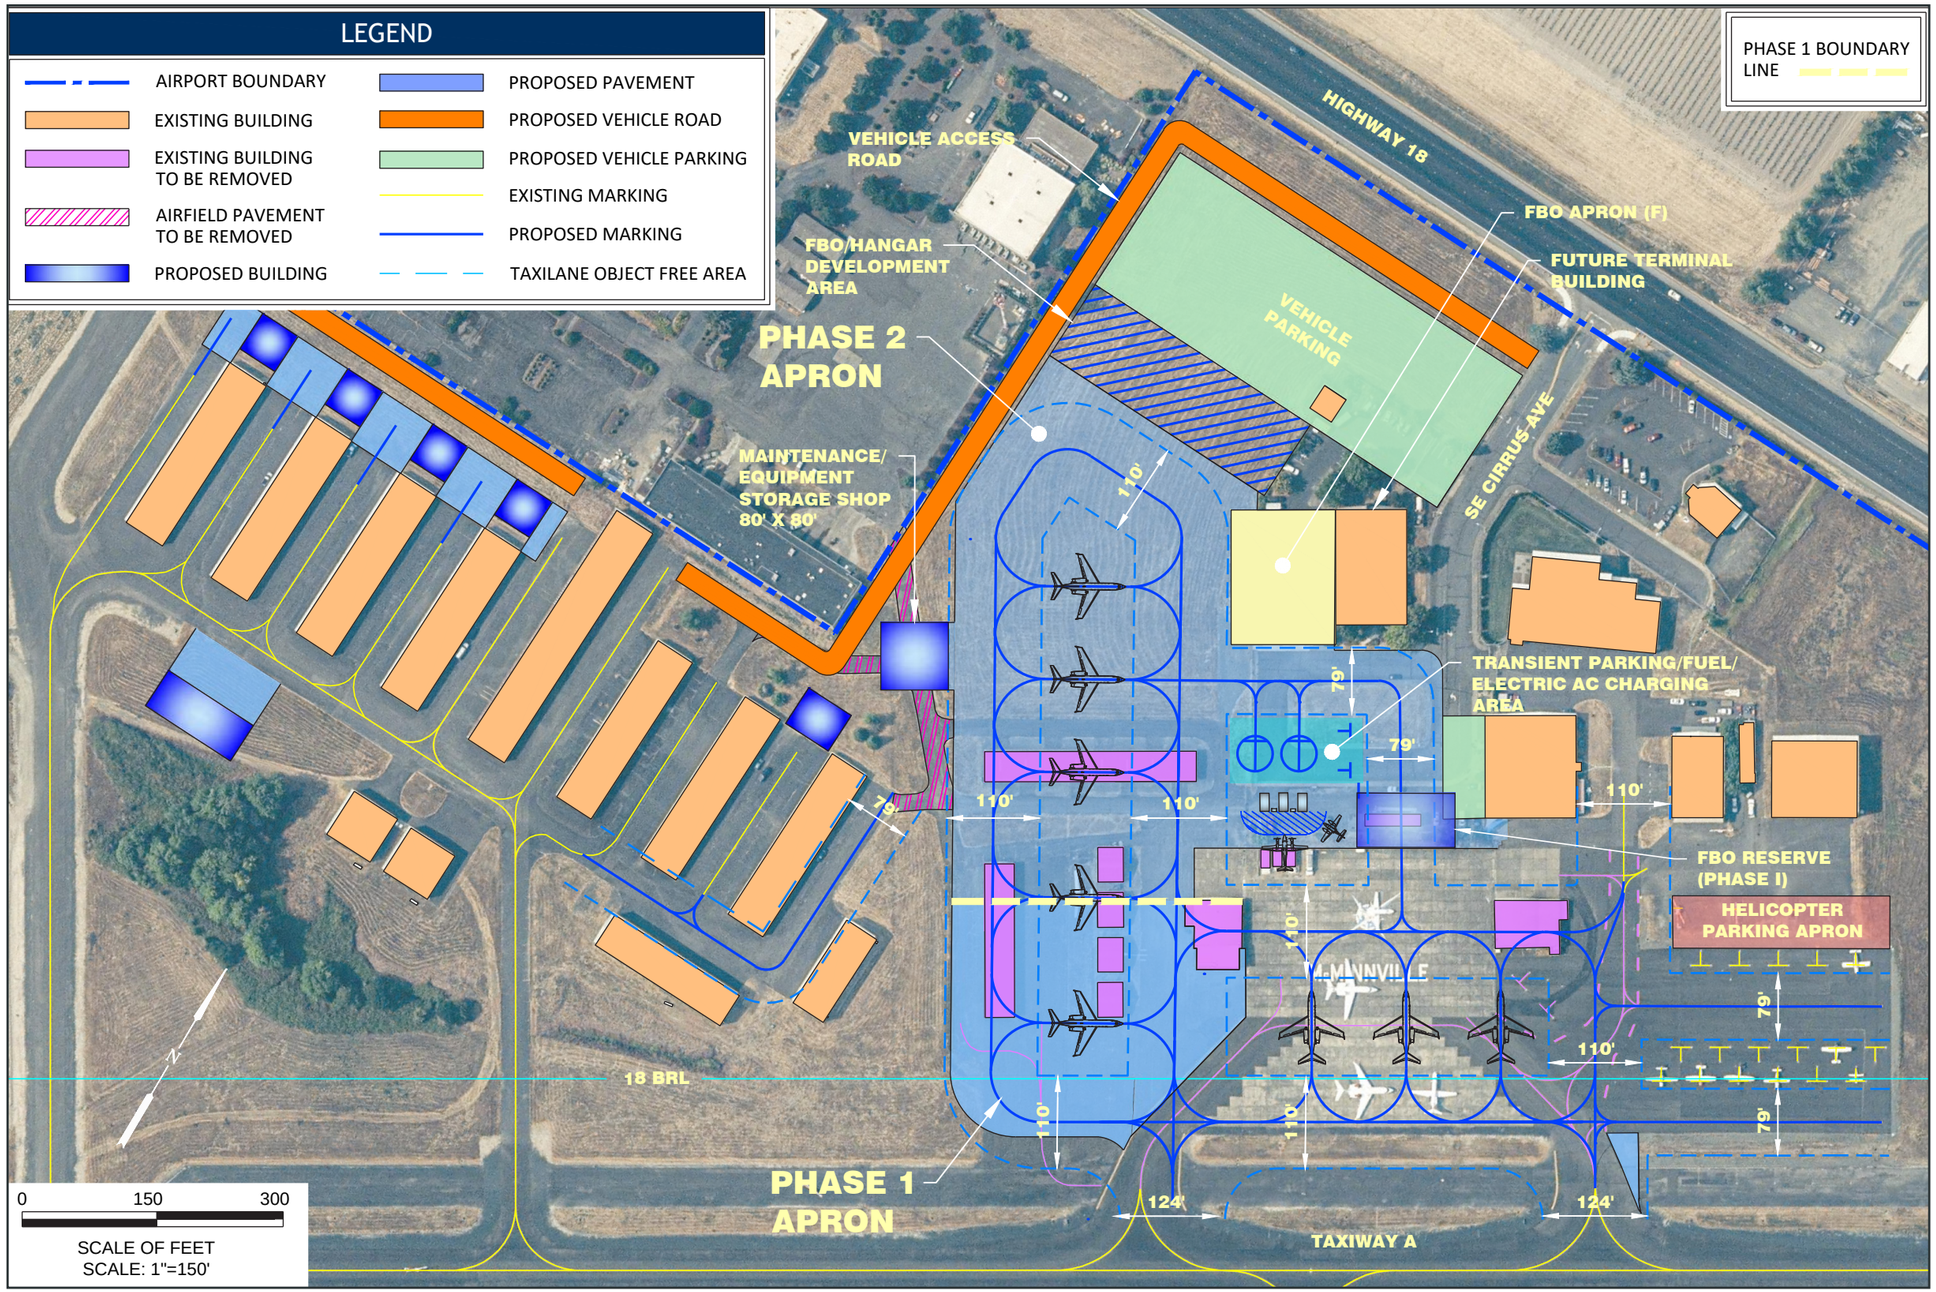

Central Landside